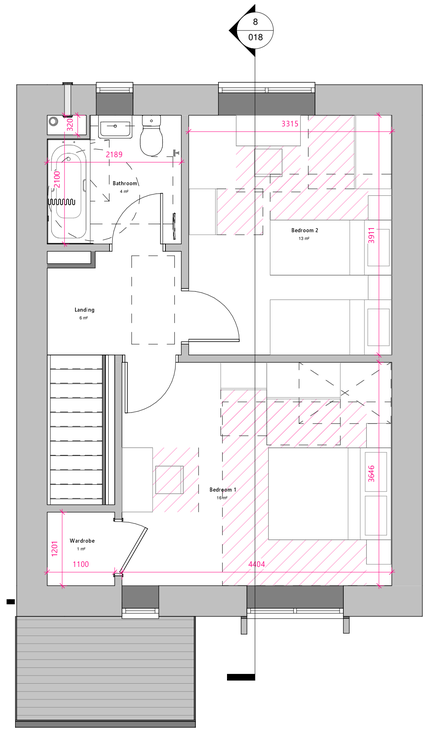

Level 1.0
1 : 50

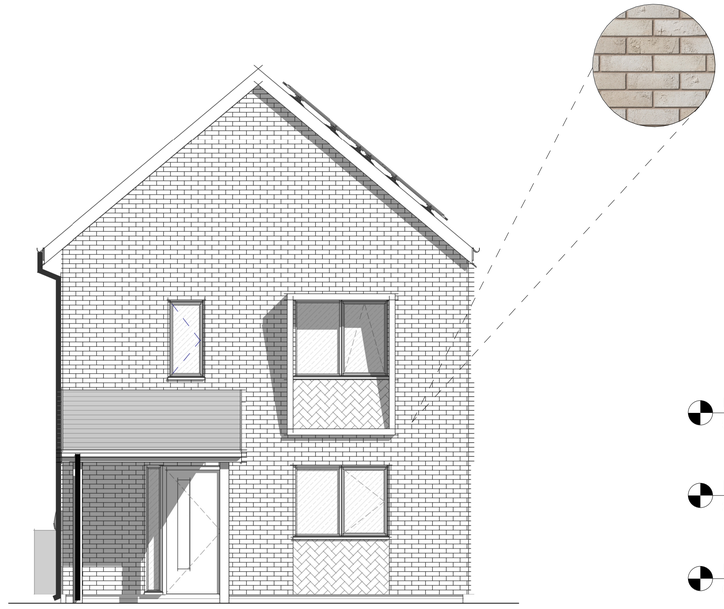

Front Elevation
1 : 50

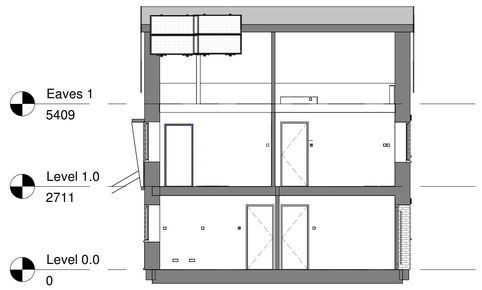

Section A
1 : 100

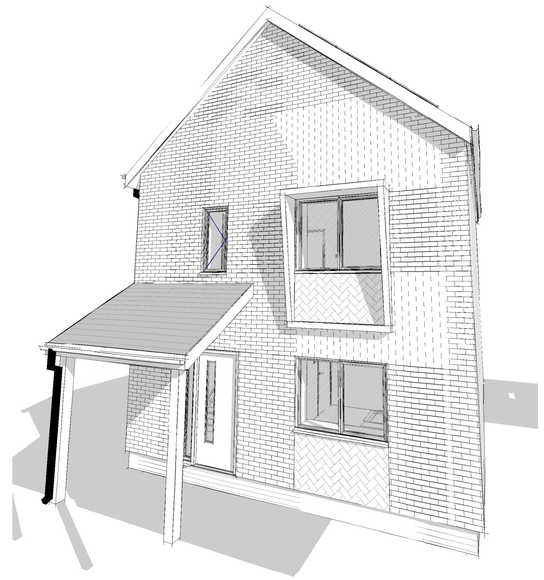

3D View 1

LOCATION OF PHOTOVOLTAICS WILL
VARY ON BUILDING ORIENTATION

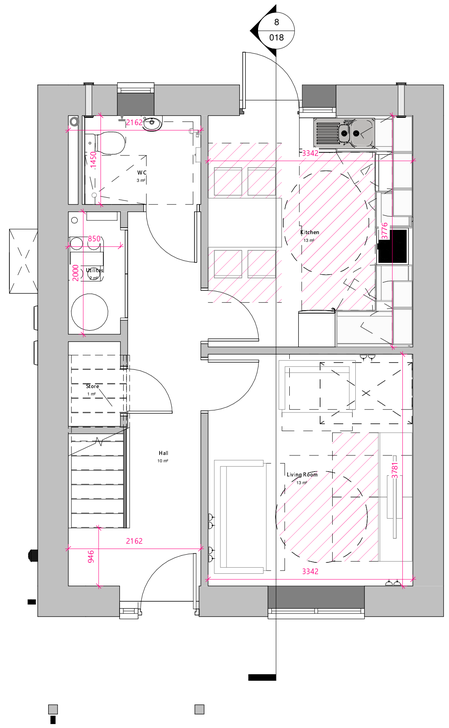

Level 0.0
1 : 50

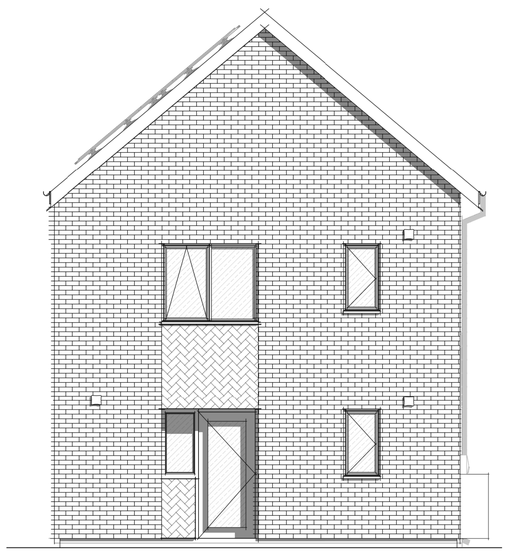

Rear Elevation
1 : 50

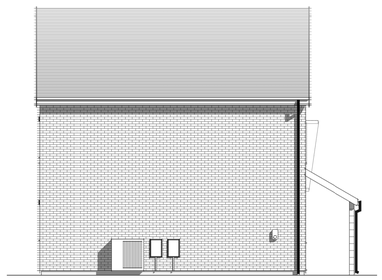

Side Elevation 1
1 : 100

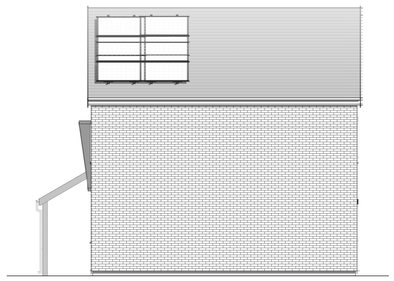

Side Elevation 2
1 : 100

Floor Area : GF: 45m2
FF: 45m2
total: 90m2

0m 1m 2m 3m 4m 5m

VISUAL SCALE 1:50 @ A1

Rev	Description	Date	Issued by

dewis ARCHITECTURE

Menai House
Holyhead Road
Llanfairpwll
Anglesey
LL61 5UJ

01248 715006
info@dewis.uk.com
www.dewis.uk.com

Syrfewyr Siartredig Adeiladu Penseiri Siartredig Rheolwyr Prosiect Ymgynghorwyr Pensaerniol Technolegwyr Pensaernïol Siartredig Ymgynghorwyr Adeiladau Hanesyddol

Chartered Building Surveyors Chartered Architects Project Managers Architectural Consultants Chartered Architectural Technologists Historic Building Consultants

Client
CARTREFI CONWY HA

Project
DINERTH ROAD, RHOS ON SEA

Drawing
PROPOSED FLOOR PLANS & ELEVATIONS
2B4P HOUSE TYPE OPTION B

File No. D1101 - DEW - XX - XX - DR - A - 018

ORIGIN	DISC.	ZONE	LEVEL	TYPE
DEW	A	XX	XX	DR

Drwg. No.	Rev.	Scale	Drawn by
018		As indicated	BR

Plot Date	Size	Issue Status	Approved by
03/06/25	A1	PLANNING	LW

This drawing must be read in conjunction with all related drawings.
All dimensions must be checked and verified on site before commencing any work or producing shop drawings.
The originator should be notified immediately of any discrepancies.
Only figured dimensions are to be worked to.
This drawing is copyright and remains the property of DEWIS architecture.