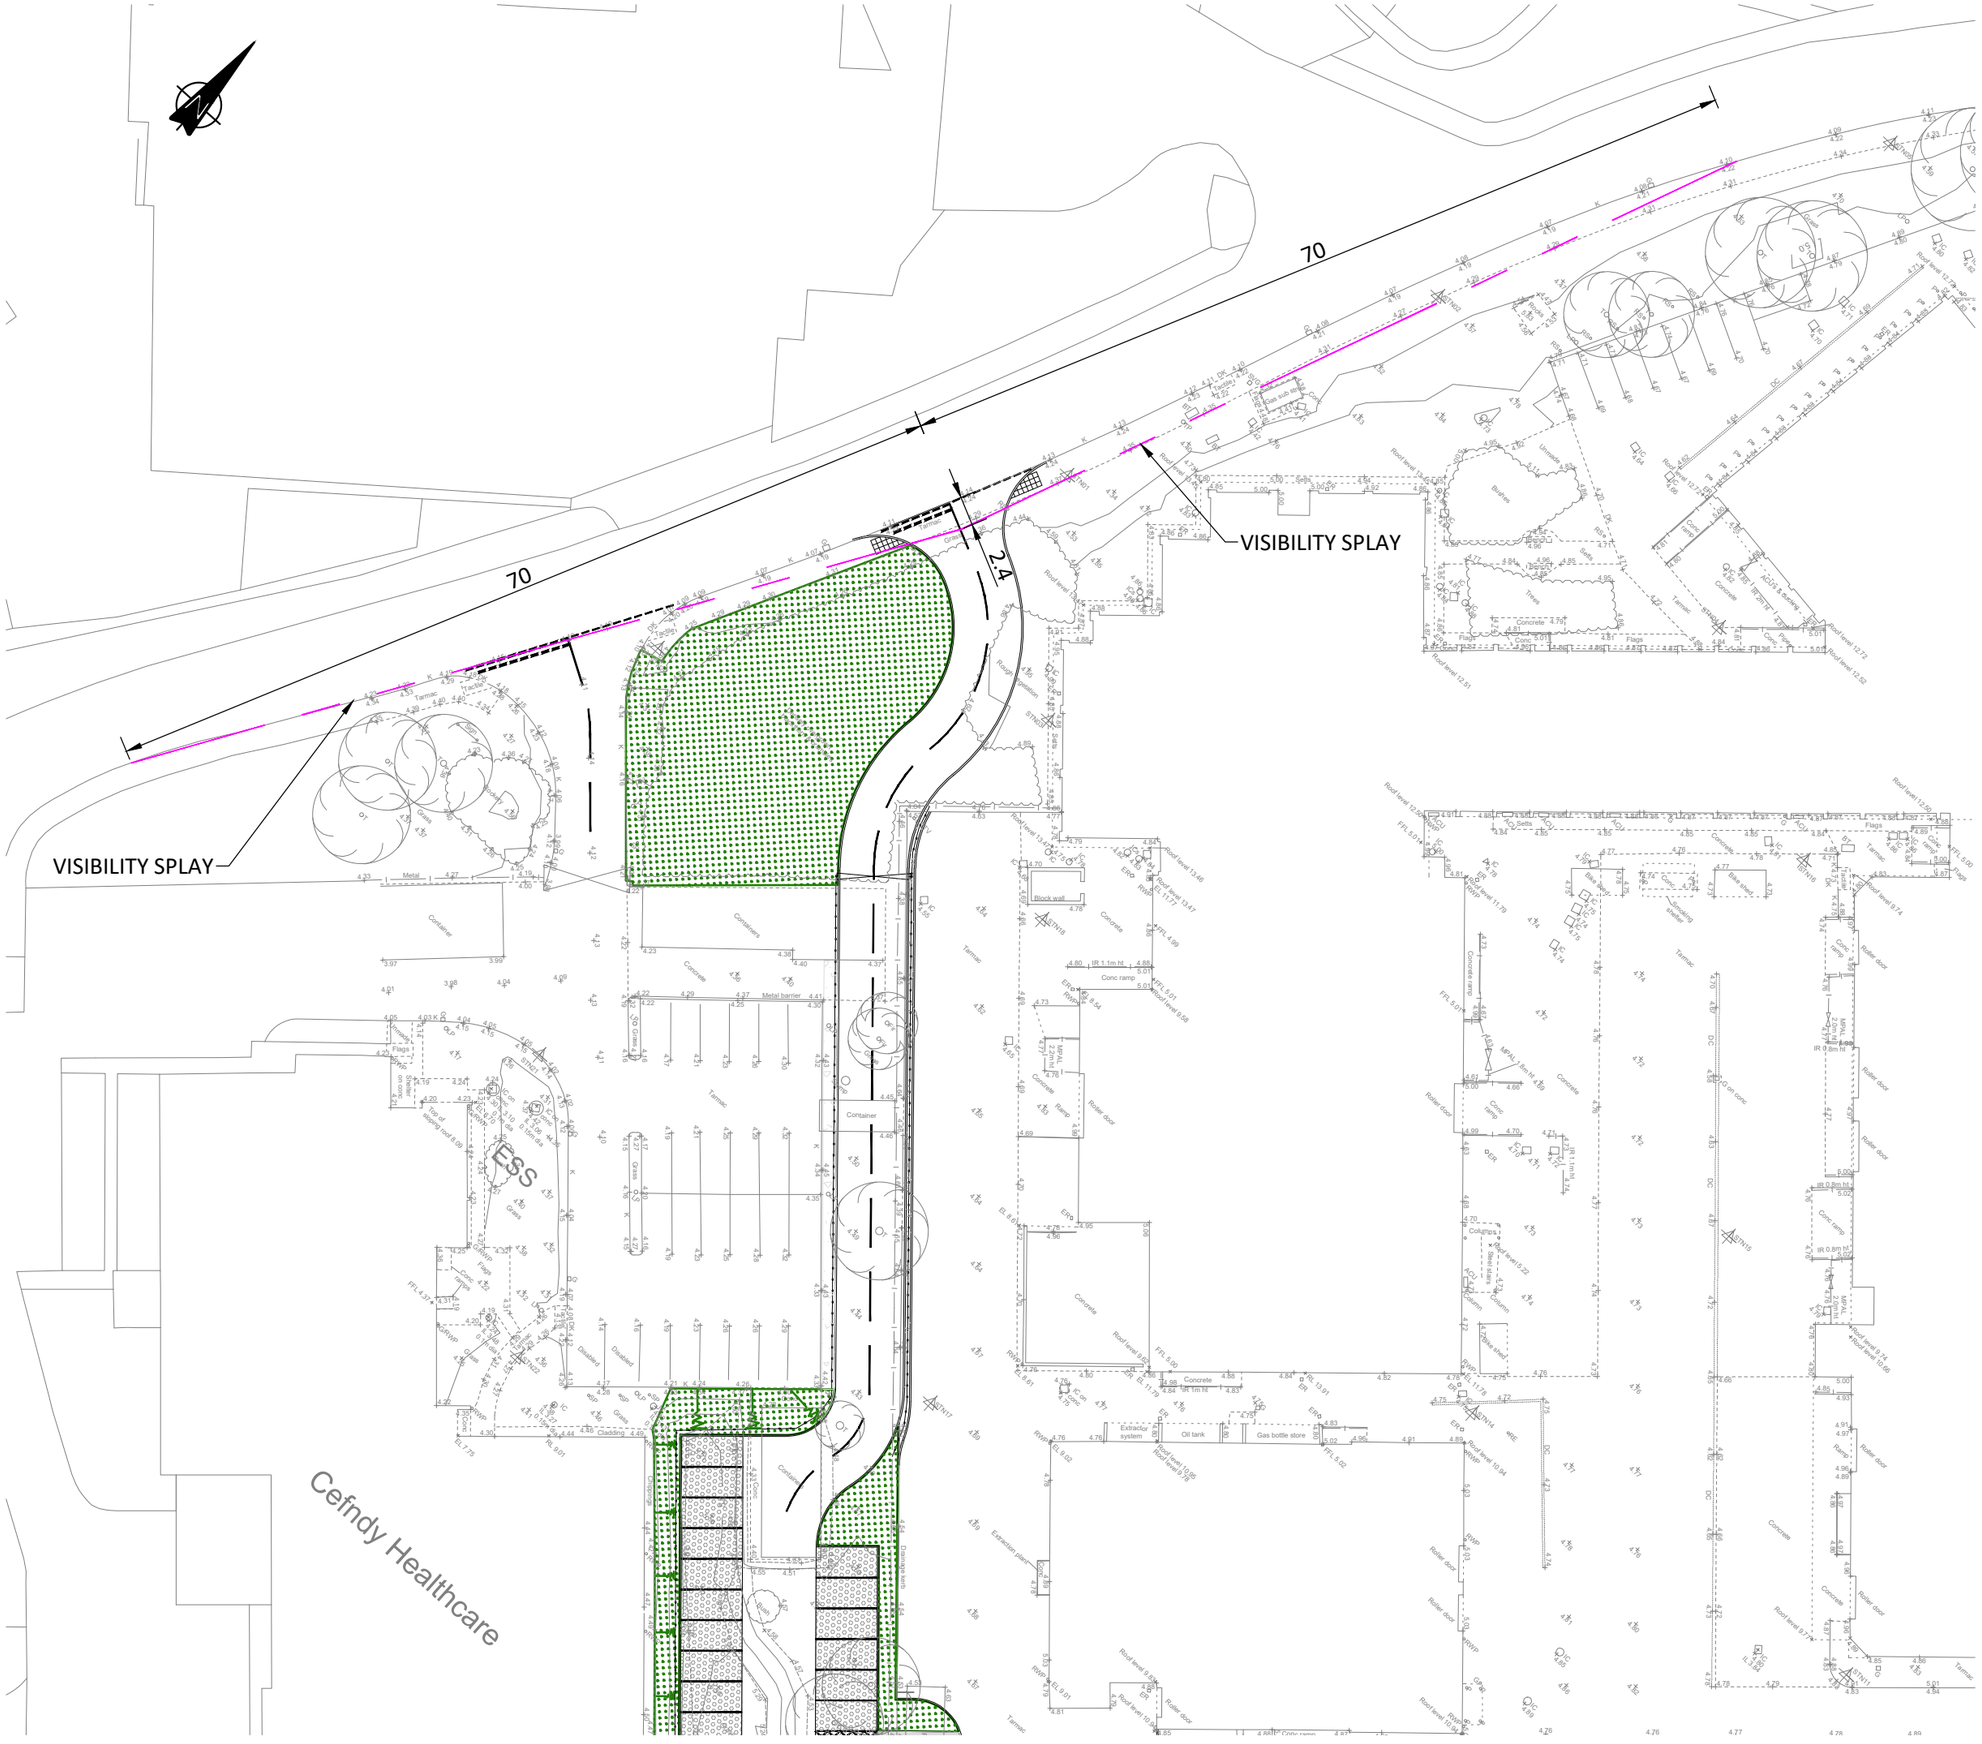

NOTES

1. DO NOT SCALE FROM THIS DRAWING, WORK FROM FIGURED DIMENSIONS ONLY. ALL DIMENSIONS ARE IN METRES AND ALL LEVELS ARE IN METRES ABOVE ORDNANCE DATUM UNLESS NOTED OTHERWISE.

2. THIS DRAWING IS TO BE READ IN CONJUNCTION WITH ALL RELEVANT ARCHITECTS, ENGINEERS AND SPECIALIST DRAWINGS AND SPECIFICATIONS.

REV	MODIFICATIONS	BY	RE	AP	DATE
P01	ISSUED FOR PLANNING PRE-APPLICATION CONSULTATION	NWO	JES	JES	15/01/21

PURPOSE OF ISSUE: DRAFT

STATUS: S0

CLIENT: Grwp Llandrillo Menai

PROJECT: COLEG LLANDRILLO RHYL STeM

TITLE: EXTERNAL WORKS CAR PARK ENTRANCE VISIBILITY SPLAY LAYOUT

DESIGNED BY	DRAWN BY	REVIEWED BY	AUTHORISED BY
NWO	NWO	JES	JES
DATE 15/01/21	SCALE @ A3 1:500	JOB REF: 4290	REVISION P01

DRAWING NUMBER: REC-CAU-XX-XX-DR-C-000952

Caulmert engineering environmental planning

WWW.CAULMERT.COM

Registered Office: InTec, Parc Menai, Bangor, Gwynedd, LL57 4FG Company Registered No: 06716319

©COPYRIGHT CAULMERT LIMITED - NOT TO BE COPIED OR REPRODUCED IN ANY WAY OR FORM WITHOUT PRIOR WRITTEN CONSENT FROM CAULMERT LIMITED