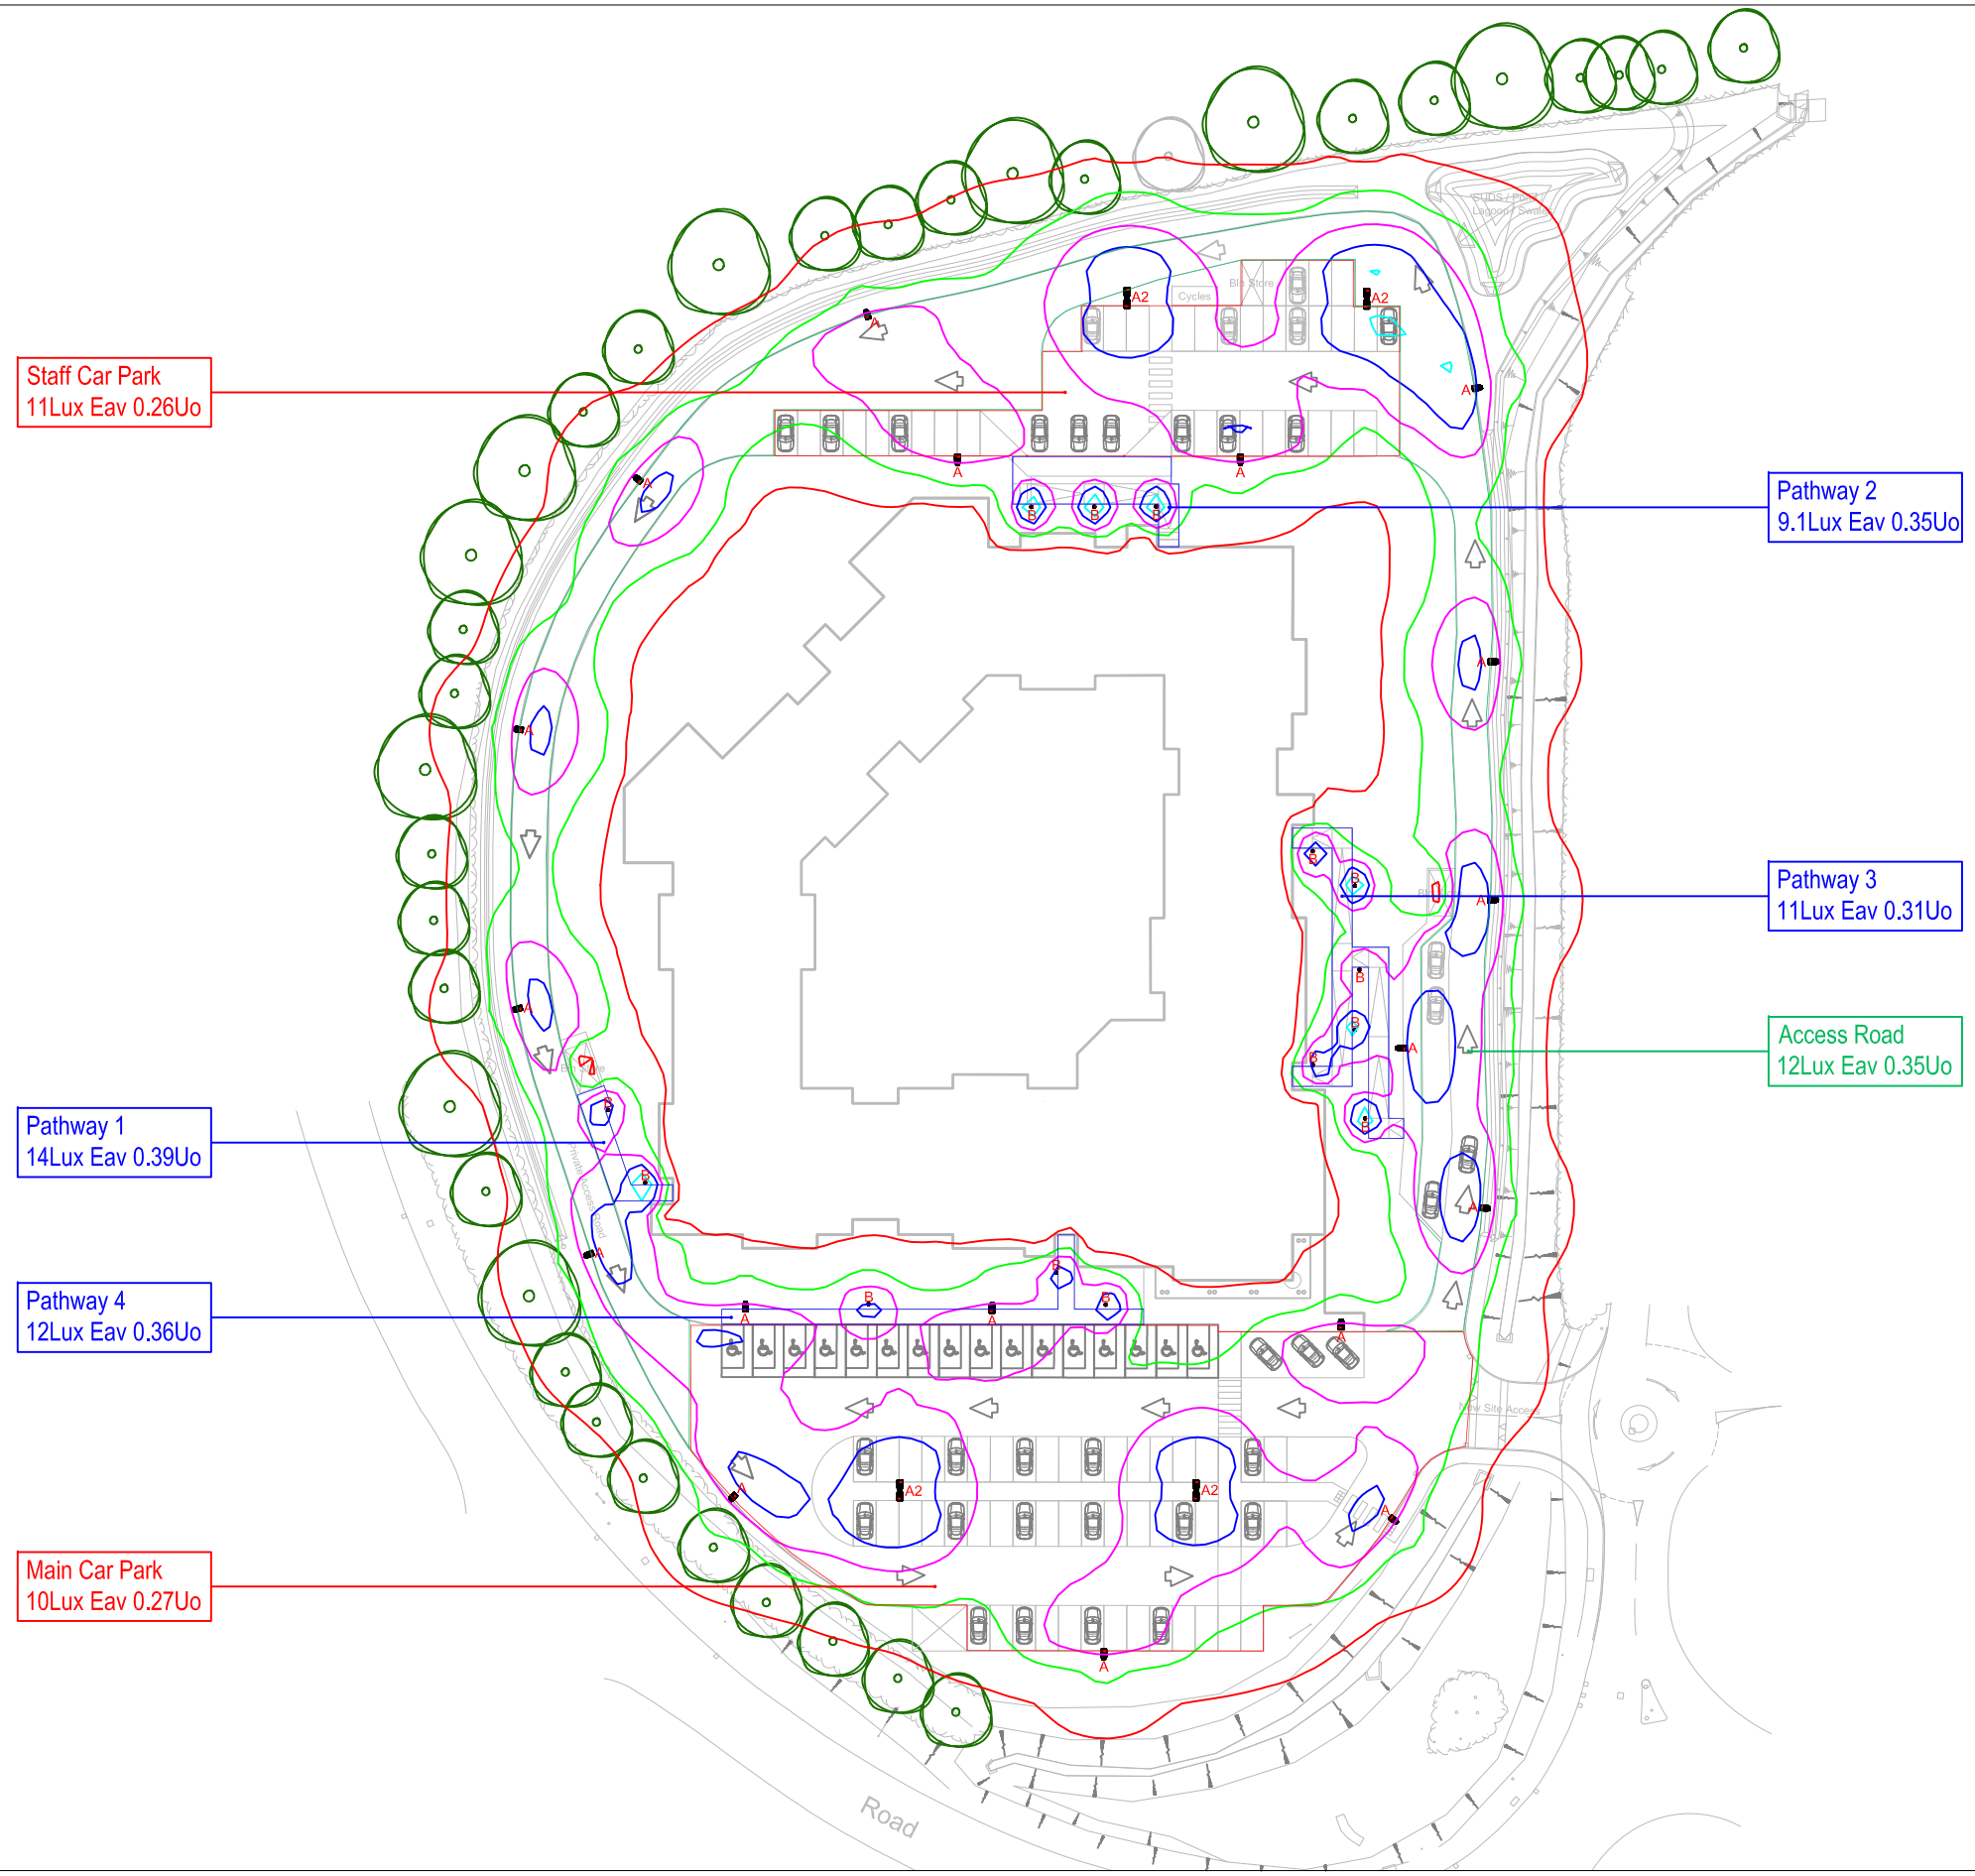

A QTY 18	STREET SINGLE LANTERN 35,8W 4060lm 3000K, ST1.2 optic Grey. Mounted on a 7mtr high column (spec to be agreed, but requires an upper 102mm oD shaft). Also with 6134 pole top. EF77 + 6134 + 7mtr Column	
A2 QTY 04	STREET TWIN LANTERN 2x 35,8W 4060lm 3000K, ST1.2 optic Grey. Mounted on a 7mtr high column (spec to be agreed, but requires an upper 102mm oD shaft). Also with twin 6134 pole top. 2x EF77 + 6135 + 7mtr Column	
B QTY 14	IWAY BOLLARD 1000mm 24,5W 840lm 3000K, Symmetrical optic Grey. Also with fixing anchor plate. BW79+B513	

Isolines
- 1.0 lx
- 5.0 lx
- 10.0 lx
- 15.0 lx
- 20.0 lx

GENERAL NOTES:
The lighting proposal is developed by the Lighting Engineering Department of IGuzzini in operational, technical and organizational autonomy, upon information provided by the Applicant , who is responsible for the information supplied for the development of the Lighting Concept.
The position of the lighting fixtures is for indicative purposes only. On-site tests are recommended for a better development of the lighting project.
The lighting results have an indicative value only and may differ from the real situation.
IGuzzini does not take any responsibility for the implementation of the project.

FIRE SAFETY and BUILDING REGULATION:
IGuzzini doesn't guarantee compliance of the proposed lighting fittings and lighting layout with The Building Regulation. It is up to the client or third party to verify that IGuzzini proposed lighting fittings and lighting layout comply with The Building Regulation, with particular attention to Fire Safety Approved Document B. IGuzzini doesn't take any responsibility for the installation of lighting fittings and lighting proposal not compliant with the above mentioned regulation.

ADDITIONAL NOTES:
xx

Lighting Layout - Not for construction

CLIENT
PSH Consulting

PROJECT
Star Care Home

iDeal OPPORTUNITY NUMBER
050219-00041

DRAWING TITLE
External Car Parking & Access Road Lighting

DESIGNER	PM	DATE	REVISION
SJ	DG	29-03-19	R1
SCALE		CKD	DWG No.
NTS @ A1		-	N/A

Five years warranty

IGuzzini means innovation, great design and top-quality indoor and outdoor lighting fixtures. In order to stress this identity we make it possible to extend the warranty on our products to 5 years. The purpose of the possible extension to 5 years is to classify measure our clients further: by choosing IGuzzini lighting systems they invest in great reliability. The warranty is provided only on the condition that the customer registers the online form available at www.iguzzini.com

Head Office
IGuzzini Illuminazione UK Ltd
Astolat Way, Astolat Business Park
Guildford, Surrey GU3 1NE
United Kingdom
T: 01483 468 000
F: 01483 468 001
E: info@iguzzini.co.uk
www.iguzzini.com

5 YEARS WARRANTY

iGuzzini