


**Section A-A**
1 : 100

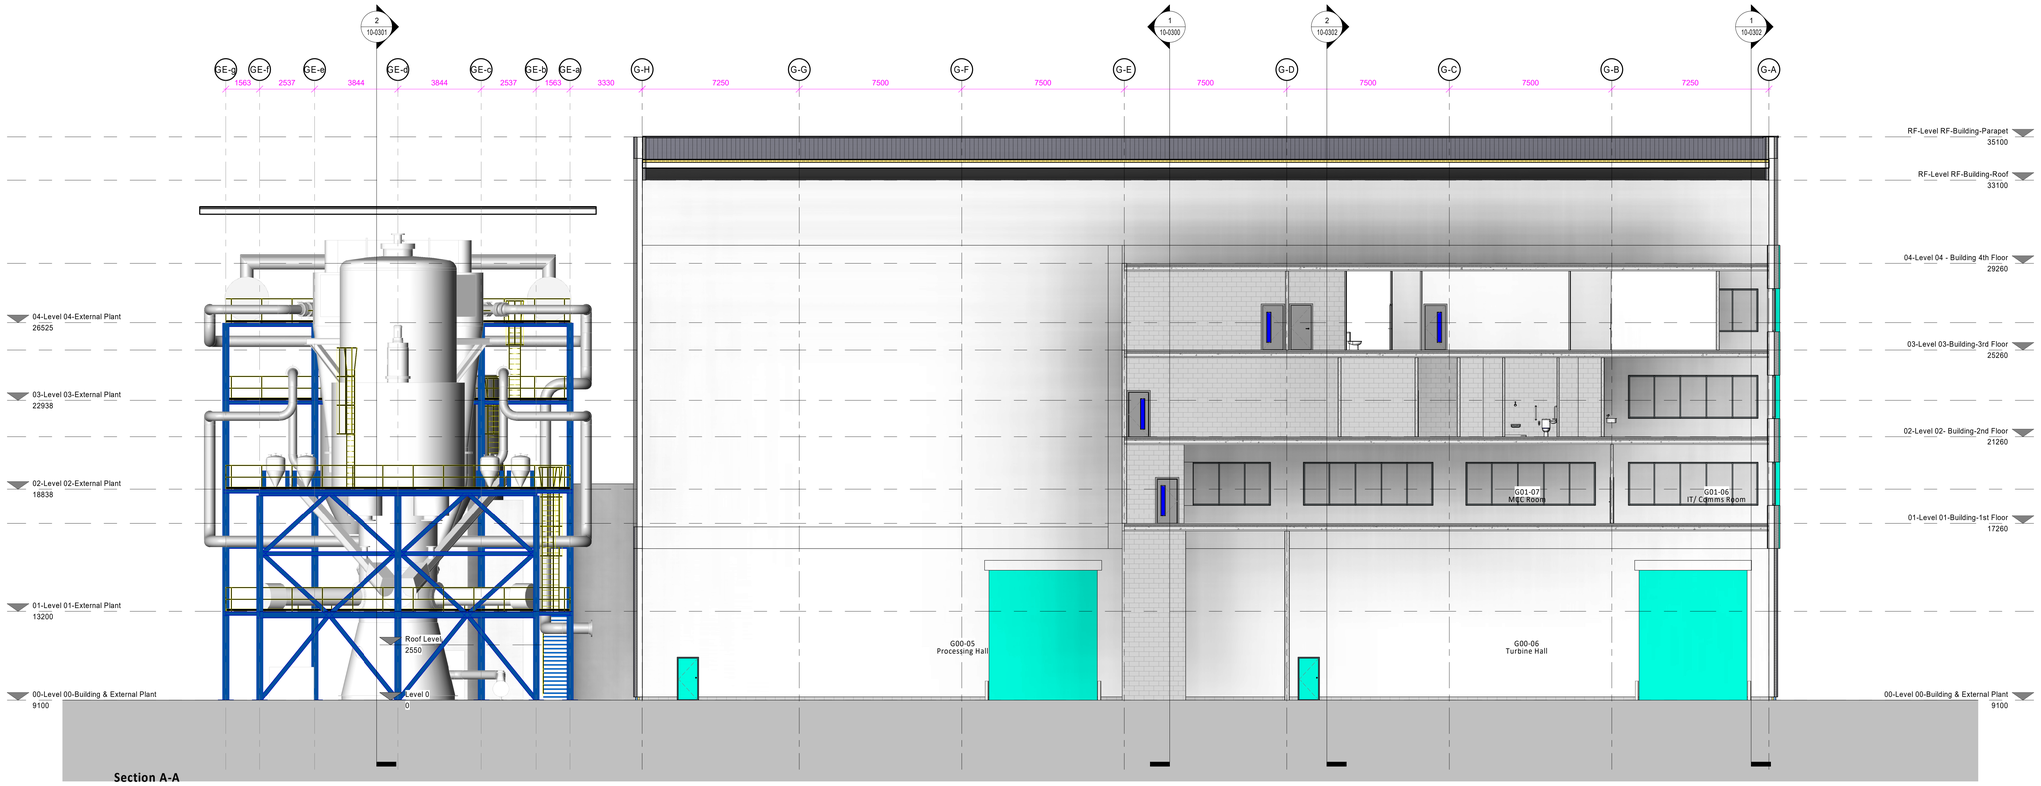


**Section B-B**
1 : 100

0 1m 2m 5m
1:100

## General Notes

Do not scale from this drawing. Only work to written dimensions.

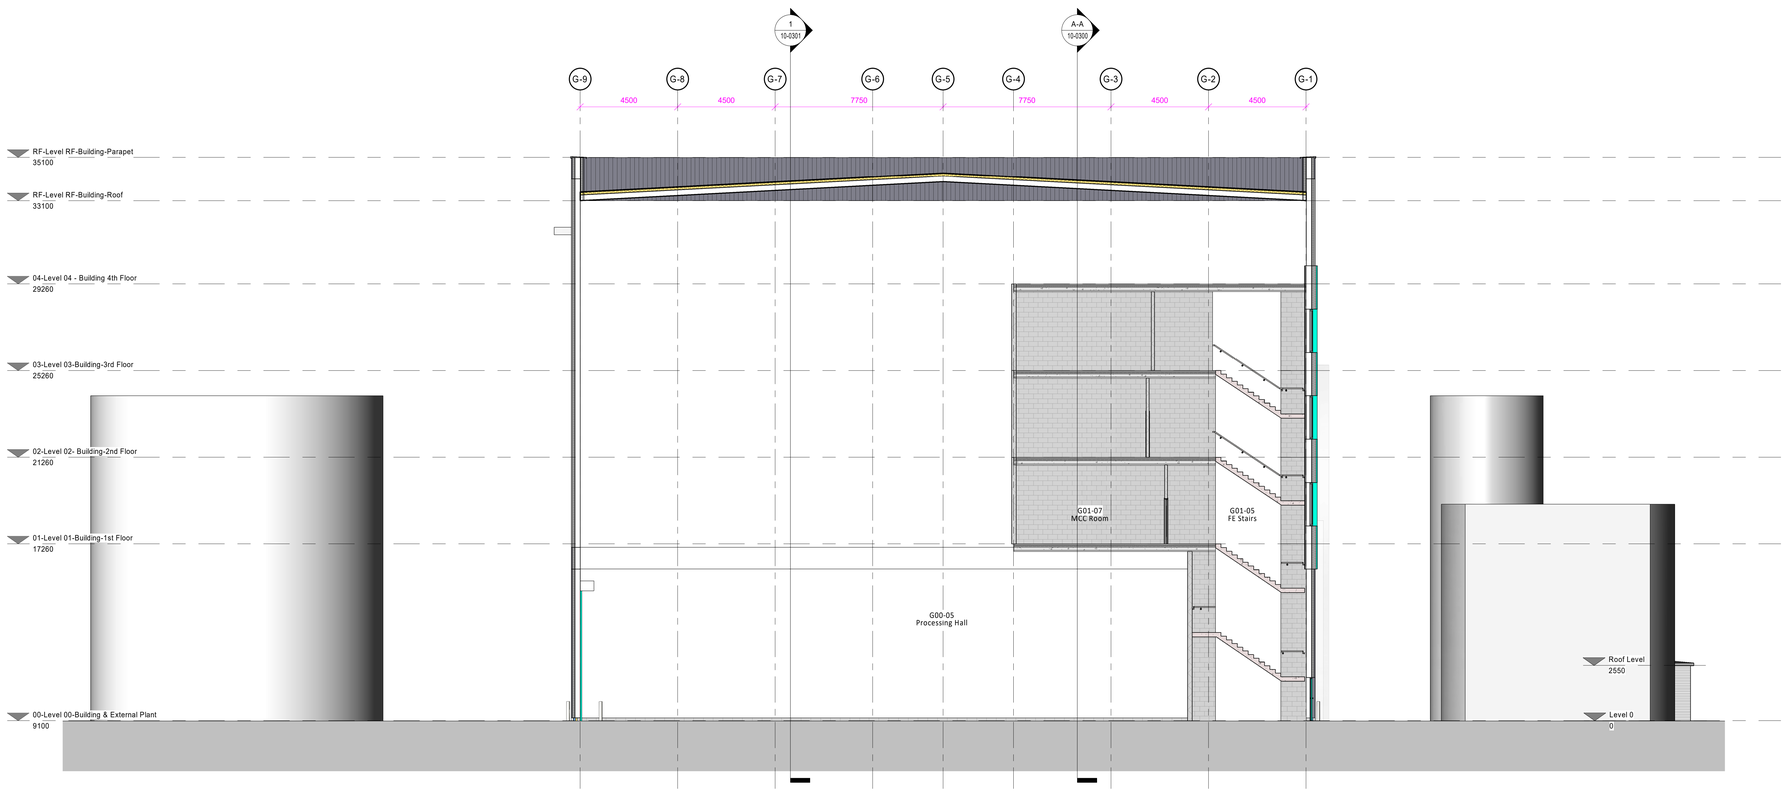All site dimensions shall be verified by the Contractor on site prior to commencing any works.

This drawing is the property of Fletcher-Rae (UK) Limited (t/a Fletcher-Rae) and copyright is reserved by them. The drawing is not to be copied or disclosed by or to any unauthorised persons without the prior written consent of Fletcher-Rae (UK) Limited.

**Planning**

| Rev. | Description | Date | ISS | APP |
|---|---|---|---|---|
| P02 | Issued for Planning | 05.05.21 | CH | JC |
| P01 | Preliminary Issue for Planning | 30.04.21 | CH | JC |

Scale: 1 : 100 @ A0
Status: S0 -Initial Issue
Drawn By: CH
Checked By: ME
Date: April 2021

Client:
**LOGIK WTE**

Project:
**Gasification Unit, Weighbridge Road**
**Deeside Industrial Park**

Sheet Name:
**GA Sections**
**Gasification Unit**
**Sections A-A & B-B**

Project No. | Orig. | Zone | Level | Type | Role | Cls | Dwg No. | Rev
**20034-FRA-03-ZZ-DR-A -10-0300** **P02**

fletcher|rae
Architects | Master Planners | Designers
Hill Quays, 5 Jordan Street, Manchester, M15 4PY

t +44 (0) 161 242 1140
w www.fletcher-rae.com
e info@fletcher-rae.com