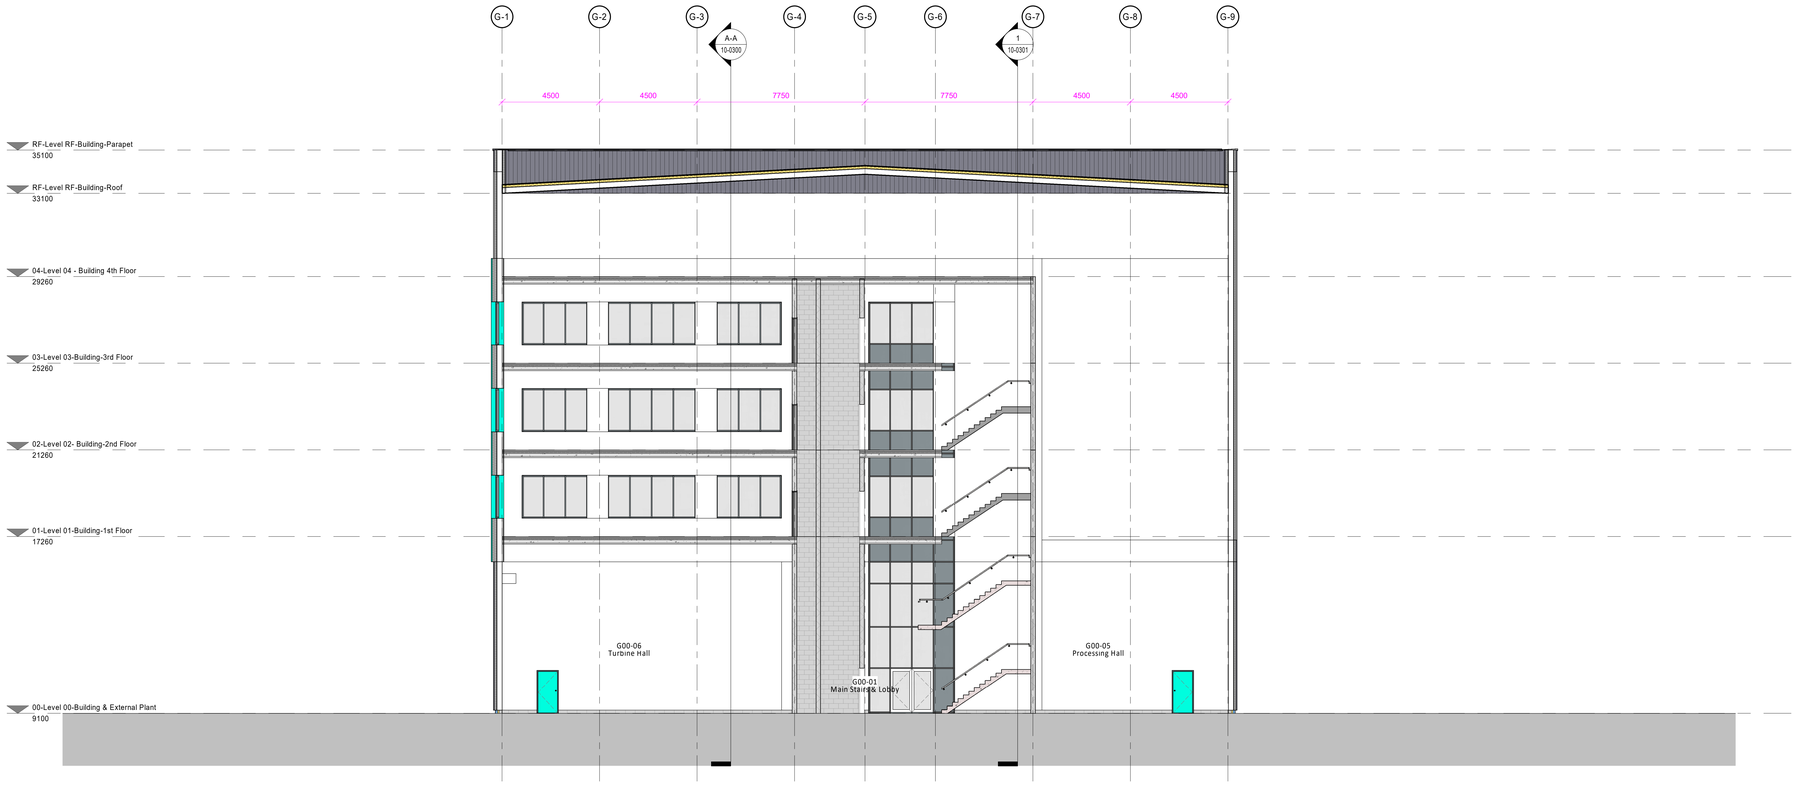

Section E-E

1 : 100

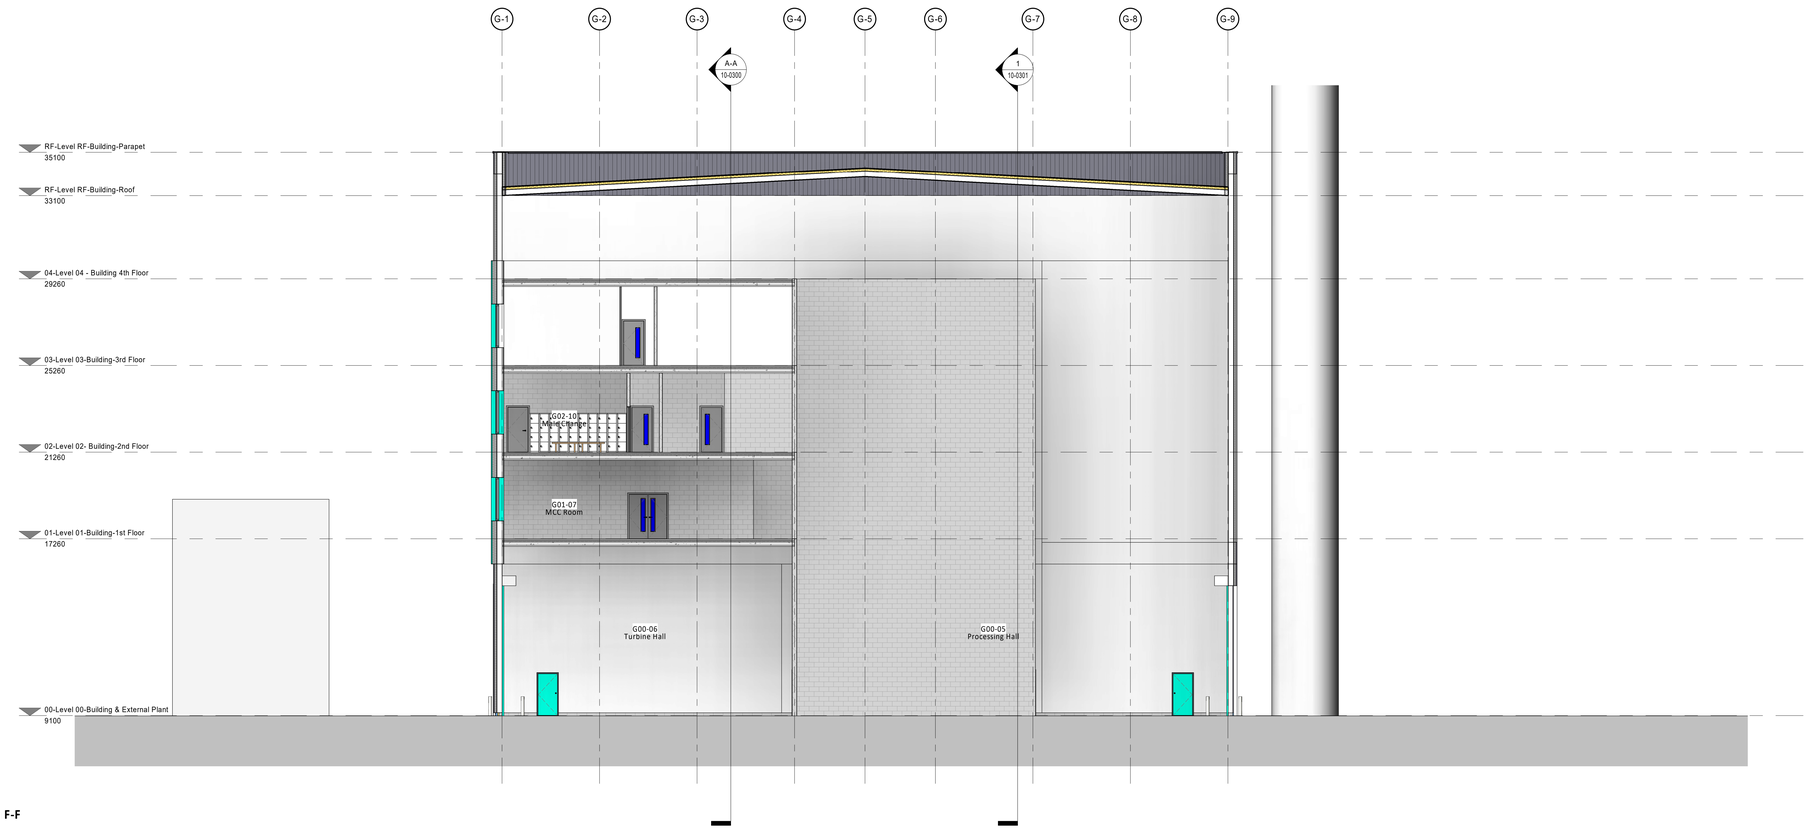

Section F-F

1 : 100

0 1m 2m 5m

1:100

General Notes

Do not scale from this drawing. Only work to written dimensions.

All site dimensions shall be verified by the Contractor on site prior to commencing any works.

This drawing is the property of Fletcher-Rae (UK) Limited (t/a Fletcher-Rae) and copyright is reserved by them. The drawing is not to be copied or disclosed by or to any unauthorised persons without the prior written consent of Fletcher-Rae (UK) Limited.

Planning

Rev.	Description	Date	ISS	APP
P02	Issued for Planning	05.05.21	CH	JC
P01	Preliminary Issue for Planning	30.04.21	CH	JC

Scale: 1 : 100 @ A0
Status: S0 -Initial Issue
Drawn By: CH
Checked By: ME
Date: April 2021

Client:
LOGIK WTE

Project:
Gasification Unit, Weighbridge Road
Deeside Industrial Park

Sheet Name:
GA Sections
Gasification Unit
Sections E-E & F-F

Project No. | Orig. | Zone | Level | Type | Role | Cls | Dwg No. | Rev
20034-FRA-03-ZZ-DR-A -10-0302 P02

fletcher|rae
Architects | Master Planners | Designers
Hill Quays, 5 Jordan Street, Manchester, M15 4PY

t +44 (0) 161 242 1140
w www.fletcher-rae.com
e info@fletcher-rae.com