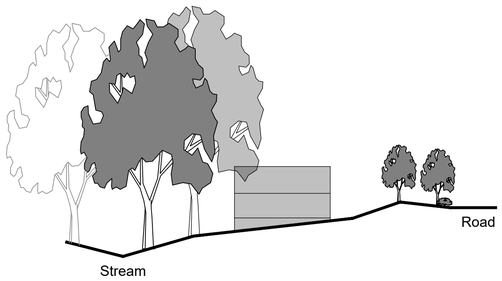

Section A-A
Scale 1:300

Section B-B
Scale 1:300

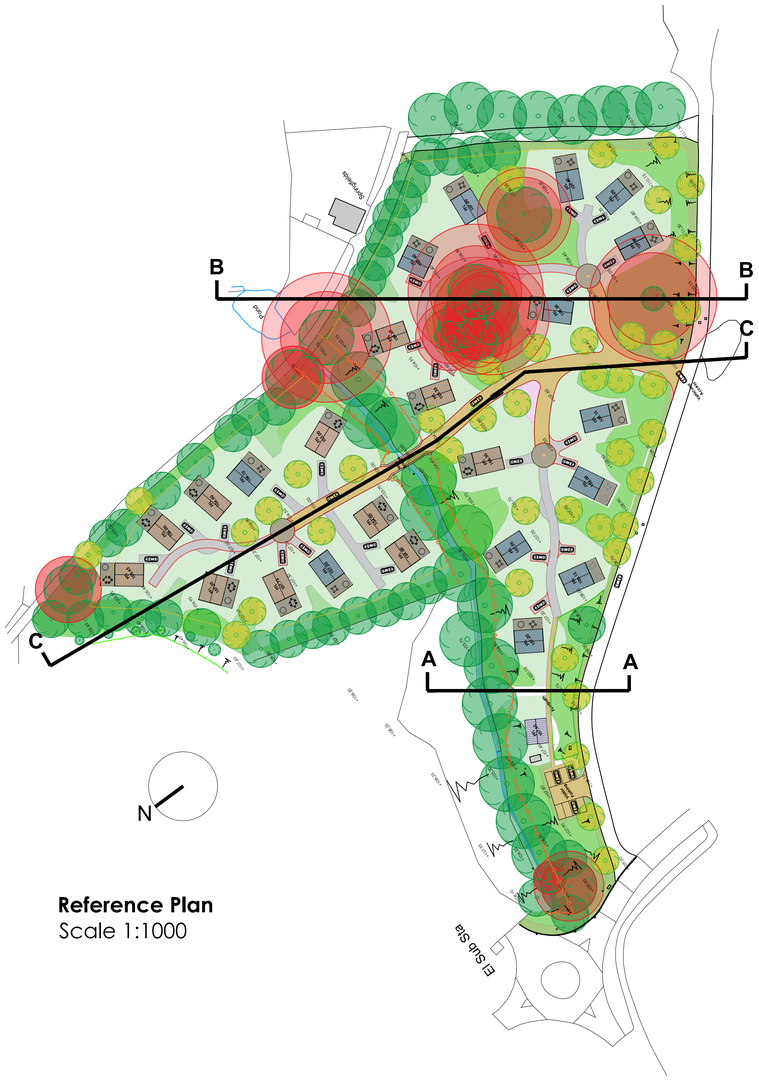

Reference Plan
Scale 1:1000

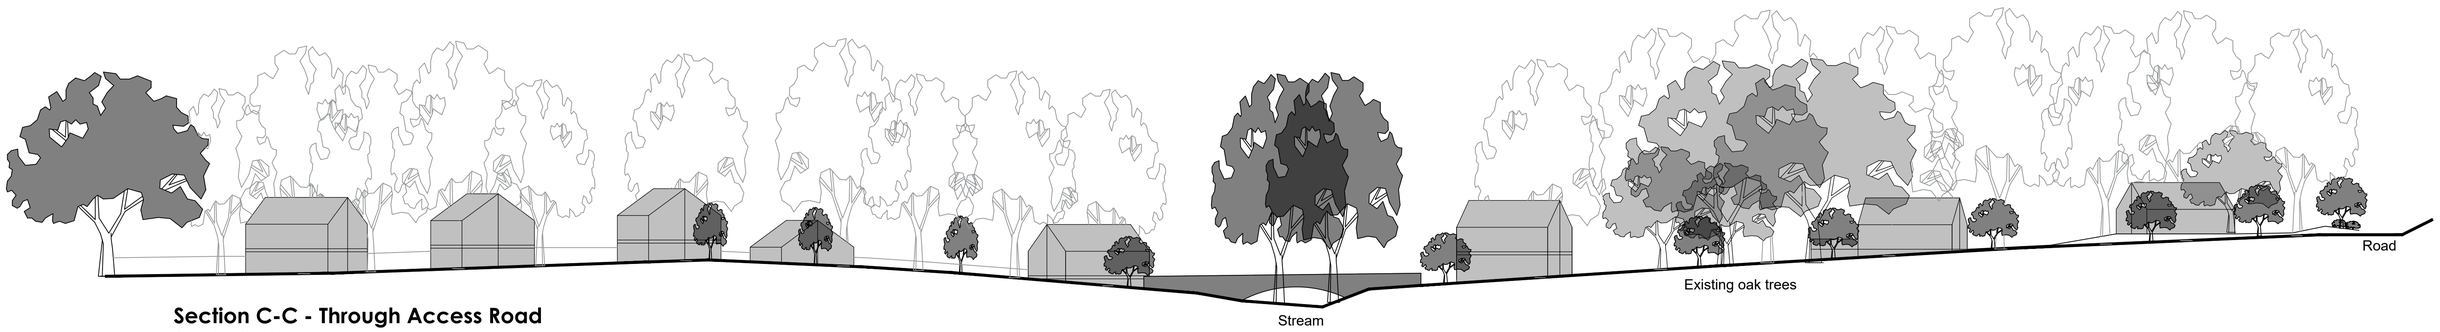

Section C-C - Through Access Road
Scale 1:300

Do not scale from drawing, figured dimensions to be used only

All dimensions to be verified on site. Any discrepancies are to be reported to the relevant parties.

The content of the drawing remain the copyright of
Union Architecture (North) Limited
No reproduction without written consent.

U | A | N

Email: office@uan-architecture.co.uk
Website: www.uan-architecture.co.uk

revision	description	drawn	date

client: **J & T Gizzi**
address: Northop Lodge Park
proj no.: 20-198

drawn: AK
checked: AK
date: 09/07/21
status: PLANNING

scale: As Shown
size: A1
title: **Site Sections as Proposed**
dwg no.: **20-198 SE01**
revision: -