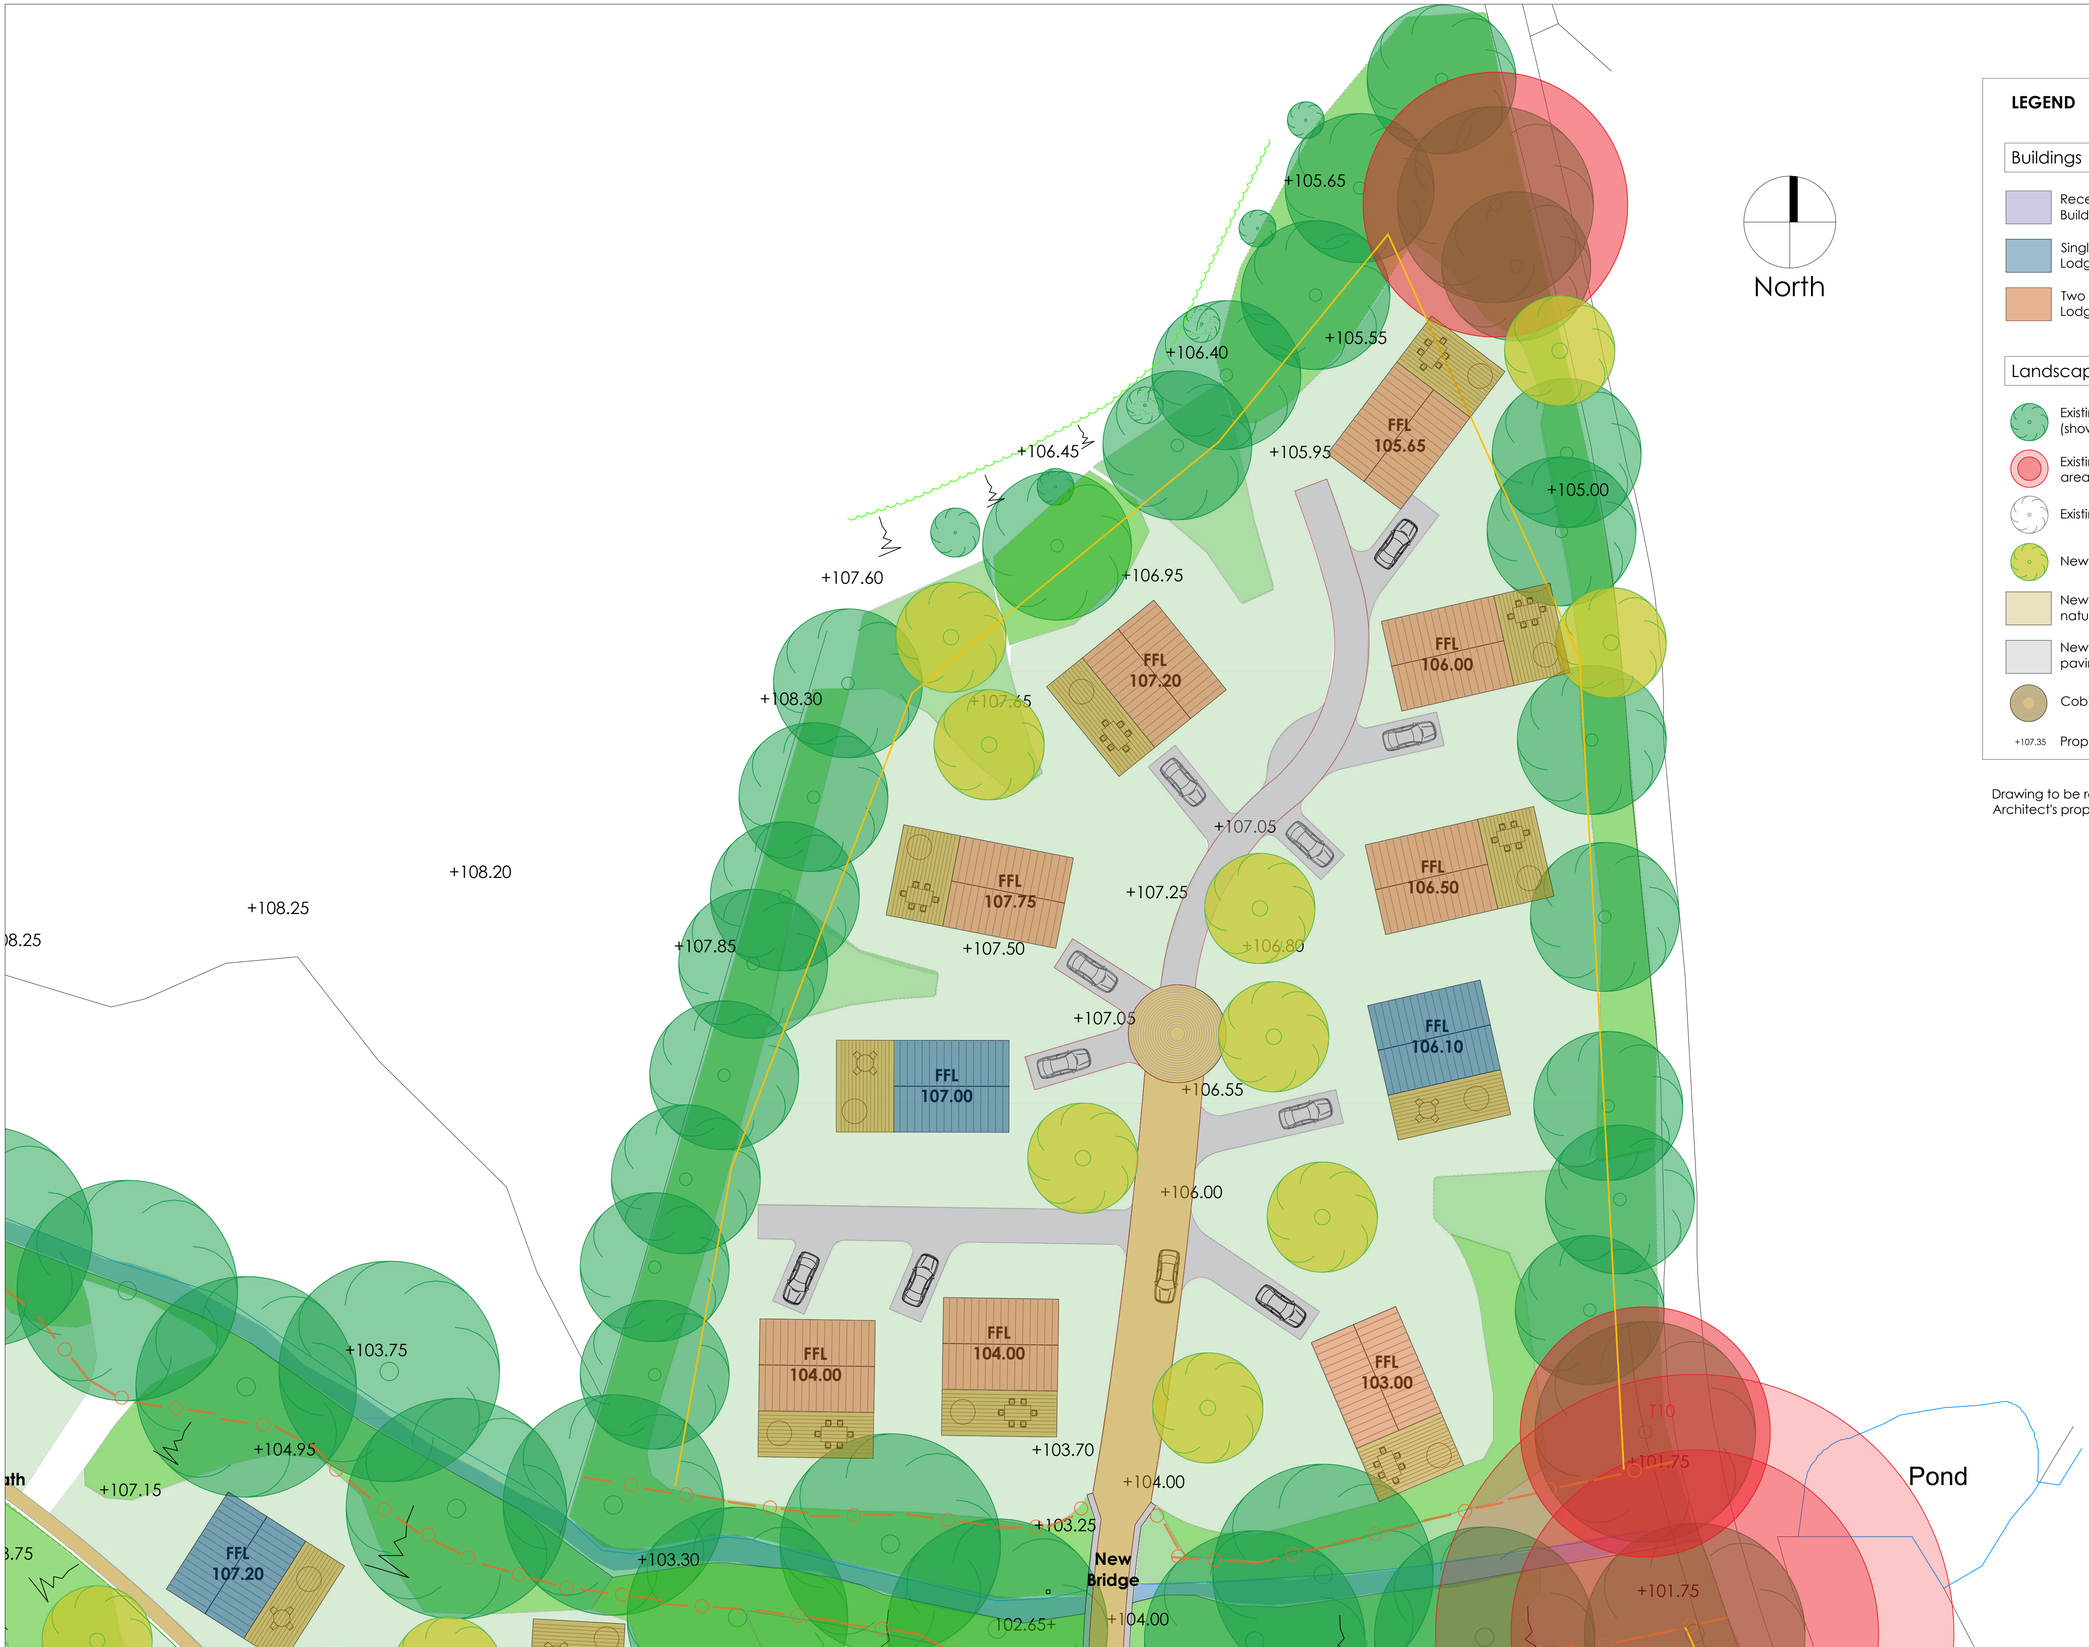

LEGEND

Buildings

- Reception Building
- Single Storey Lodge
- Two Storey Lodge

Landscaping

- Existing trees to be retained (shown indicatively)
- Existing tree root protection areas as tree survey
- Existing tree to be removed
- New tree
- New tarmacadam service road with natural stone aggregate finish
- New access track (reinforced grass paving)
- Cobblestone feature
- +107.35 Proposed level

Drawing to be read in conjunction with Landscape Architect's proposals

Do not scale from drawing, figured dimensions to be used only
All dimensions to be verified on site. Any discrepancies are to be reported to the relevant parties.
The content of the drawing remain the copyright of **Union Architecture (North) Limited**
No reproduction without written consent.

U | A | N
Email: office@uan-architecture.co.uk
Website: www.uan-architecture.co.uk

0 5 10m 20m 30m 40m
Scale 1:250

revision	description	drawn	date
A	Drawing updated to show landscape proposals	AK	07/07/21

client: **J & T Gizzi**
address: Northop Lodge Park
proj. no: 20-198

drawn: AK
checked: AK
date: 06/04/21
status: PLANNING

scale: 1:250
size: A1
title: **Detailed Layout (North)**
dwg. no: **20-198 SP02**
revision: A