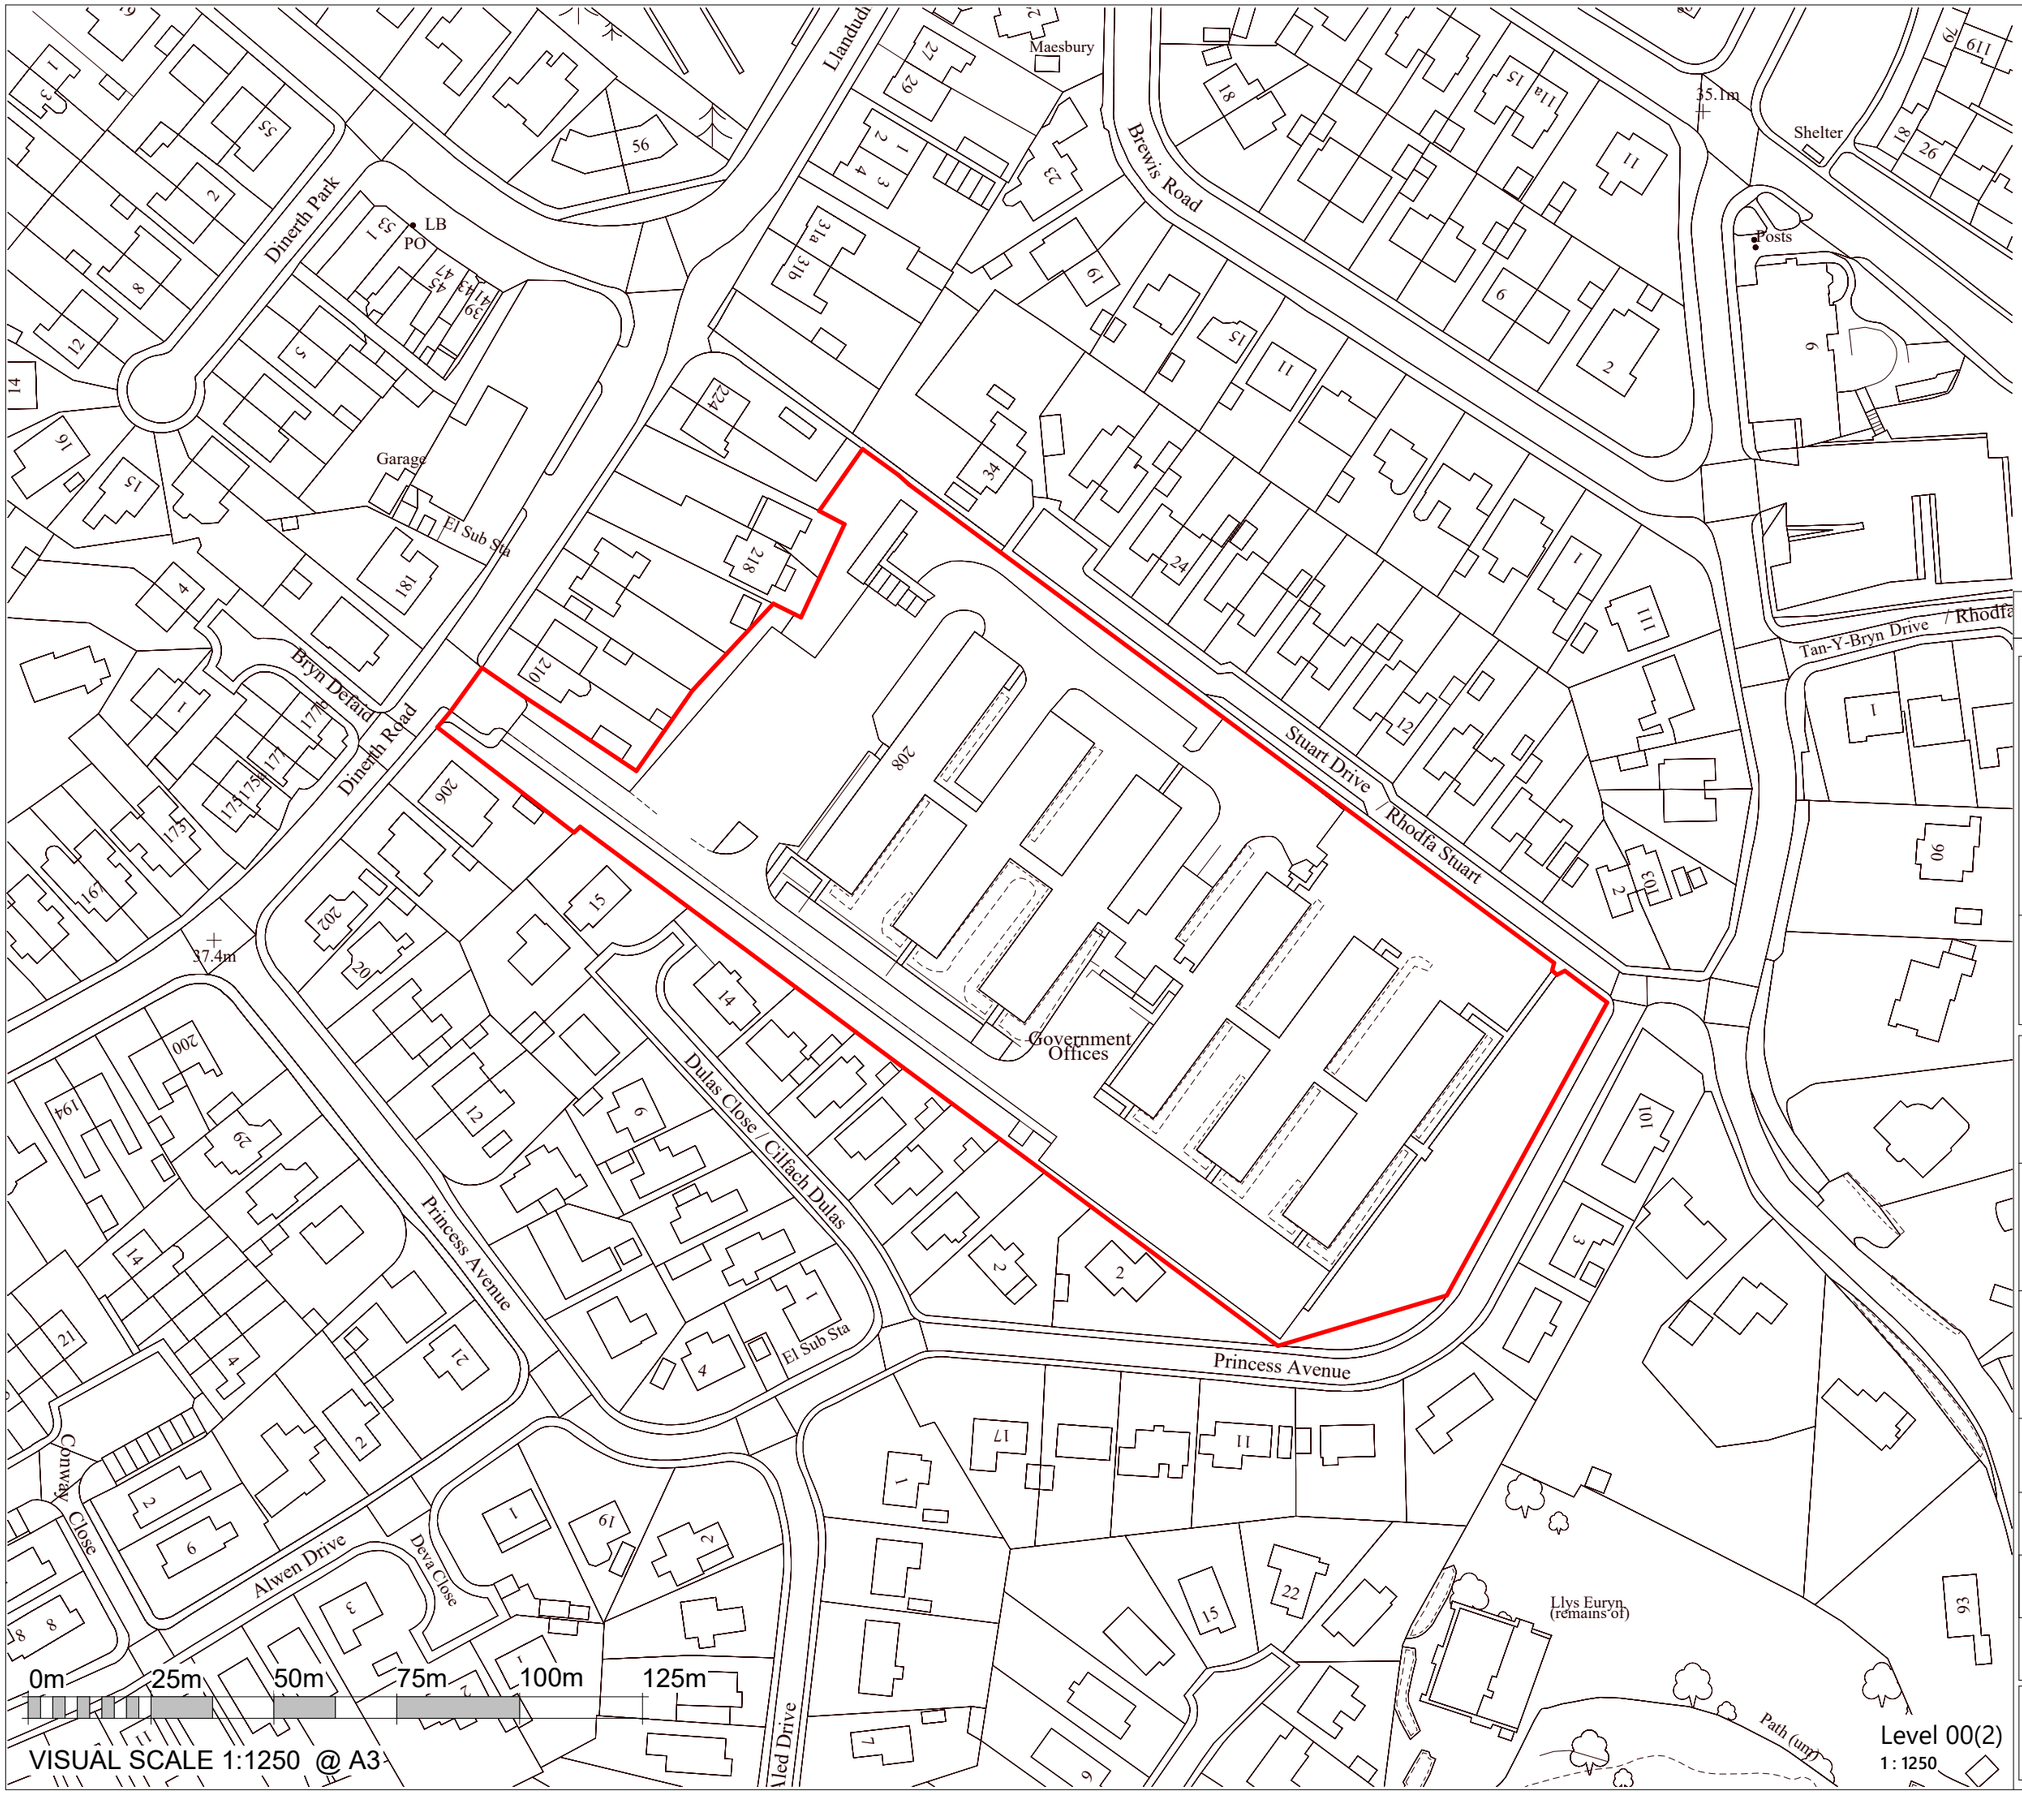

Rev	Description	Date	Issued by

dewis ARCHITECTURE

Menai House
Holyhead Road
Llanfairpwll
Anglesey
LL61 5UJ

01248 715006

info@dewis.uk.com
www.dewis.uk.com

Syrfewyr Siartredig Adeiladu Penseiri Siartredig Rheolwyr Prosiect Ymgynghorwyr Pensaerniol Technolegwyr Pensaerniol Siartredig Ymgynghorwyr Adeiladau Hanesyddol

Chartered Building Surveyors Chartered Archcitects Project Managers Architectural Consultants Chartered Architectural Technologists Historic Building Consultants

Client

CARTREFI CONWY HA

Project

DINERTH ROAD, RHOS ON SEA

Drawing

SITE LOCATION PLAN

File No.

D1101 - DEW - XX - XX - DR - A - 001

Origin	Disc.	Zone	Level	Type
DEW	A	XX	XX	DR

Drwg. No.	Rev.	Scale	Drawn by
001		1 : 1250	LW

Plot Date	Size	Issue Status	Approved by
24/06/25	A3	Planning	DW

This drawing must be read in conjunction with all related drawings.
All dimensions must be checked and verified on site before commencing any work or producing shop drawings.
The originator should be notified immediately of any discrepancies.
Only figured dimensions are to be worked to.
This drawing is copyright and remains the property of DEWIS architecture.